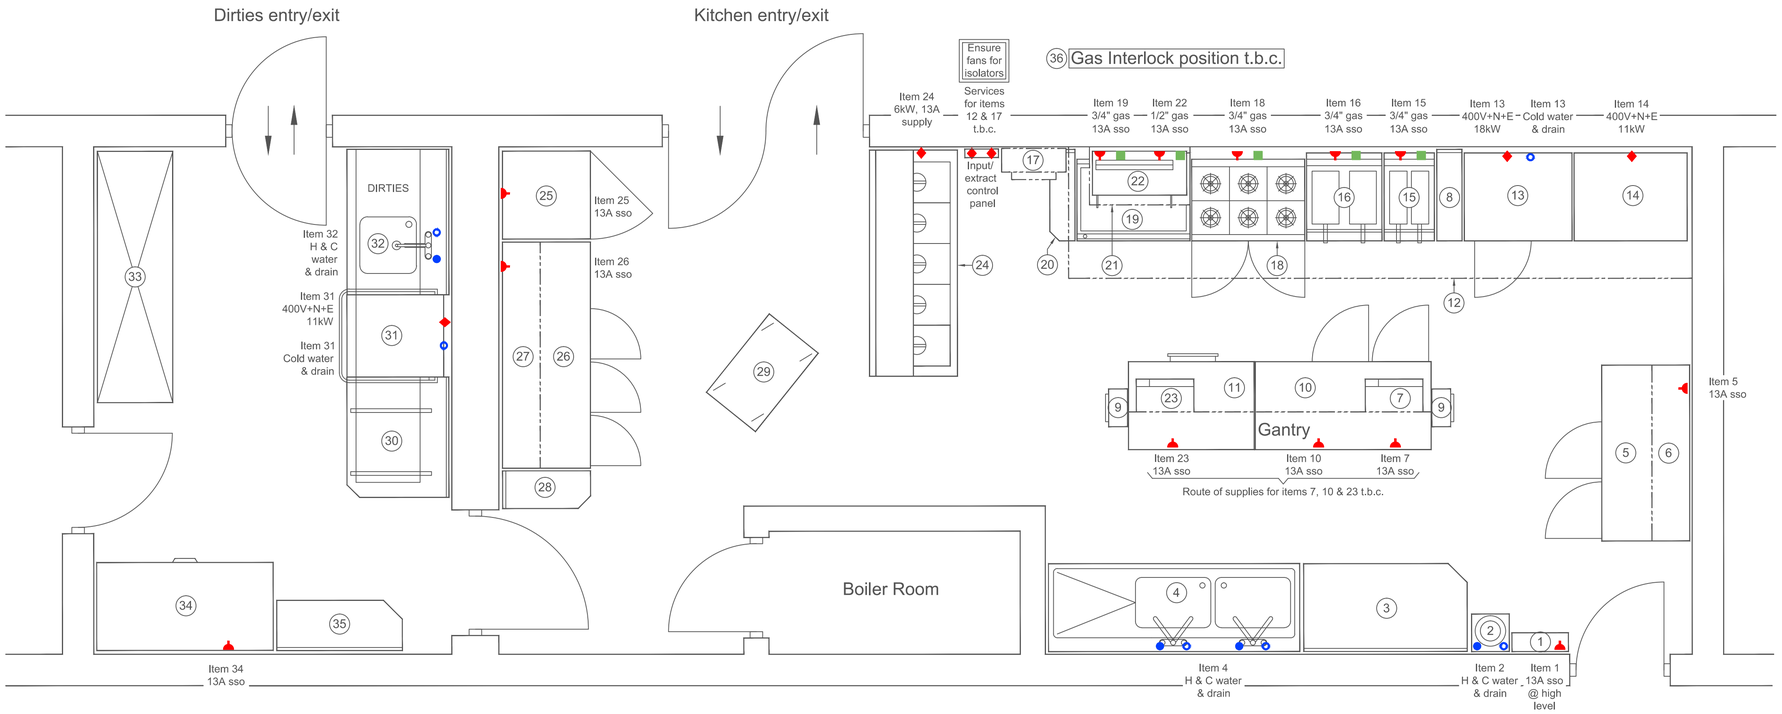

Item	Description	Qty	Electrics Voltage	Electrics Max. kW	Water Hot	Water Cold	Water Drain	Gas kW	Gas conn.
1	Fly killer (high level)	1	230	1					
2	Wash hand basin	1			●	●	●		
3	St. steel wall bench	1							
4	Modified existing sink unit	1			●	●	●		
5	Refigerated counter	1	230	3					
6	St. steel wall shelf	1							
7	Microwave	1	230	3					
8	St. steel infill bench	1							
9	Sack holder	2							
10	Refrigerated counter	1	230	3					
11	St. steel centre bench c/w drawer & gantry	1							
★ 12	St. steel extraction canopy	1	T.B.C.						
13	Combi oven	1	400V+N+E	18		●	●		
14	Pizza Oven	1	400V+N+E	11					
15	Twin fryer (400mm)	1	230	3				25	3/4"
16	Twin fryer (600mm)	1	230	3				25	3/4"
★ 17	Input air unit		T.B.C.						
18	6 Burner oven	1	230	3				58	3/4"
19	Solid top	1	230	3				22	3/4"
20	St. steel infill bench	1							
21	St. steel wall shelf	1							
22	Salamander grill	1	230	3				7	1/2"
23	Microwave	1	230	3					
24	Heated servery counter c/w gantry	1	230	6					
25	Upright refrigerator	1	230	3					
26	Refrigerated counter	1	230	3					
27	St. steel gantry	1							
28	St. steel corner wall bench	1							
29	St. steel mobile bench	1							
30	St. steel cleans table	1							
31	Dishwasher - pass-thro'	1	400V+N+E	11		●	●		
32	St. steel dirties table	1			●	●	●		
33	Racking	1							
34	Chest freezer	1	230	3					
35	St. steel lay-off bench	1							
36	Gas interlock - position t.b.c.	1							

★ Input Air & Extract Air Units : Services to be confirmed
Ensure both fans have separate isolators

Express Catering Equipment

693 Attercliffe Road, Sheffield
S9 3RE, United Kingdom
Tel: 0114 2426661

This drawing is the property of Express Catering Equipment. It must not be copied or duplicated, wholly or in part, without written permission.
© COPYRIGHT

N.B.
Dimensions to be checked on site and not scaled from this drawing.

Services specified are for guidance & only for equipment specified. IF IN DOUBT ASK.

Client:

Job: ROSIE @ SYKE HOUSE

Drawn: SW

Date: 15/12/2020

Scale: 1:25 @ A1

Title: KITCHEN LAYOUT DETAILS

Drawing No: EDIT

Rev:

Key to Symbols. 1

- 13A SINGLE SOCKET
- ELECTRICAL POWER SUPPLY
- NATURAL GAS
- HOT & COLD WATER SUPPLY & DRAINAGE

Rev.	Date	Description
B	11-1-2021	Item 8 added. Item 20 reduced in width.
A	8-1-2021	Changes to client instructions.